1 / Z102 PROPOSED SITE PLAN
SCALE: 1" = 20'-0"

AREA CALCULATIONS

IMPERVIOUS SURFACE	AREA
SIDEWALK	6,320
ASPHALT PAVEMENT	21,560
DRIVEWAYS & PATHS	6,604
BLDG. FOOTPRINTS	27,147
EXST. BLDGS.	4,175
TOTAL	61,631

TOTAL AREA	118,250 SF	
PERVIOUS AREA	56,619 SF	48%
IMPERVIOUS AREA	61,631 SF	52%

PLATO STUDIO

PLATO MARINAKOS, JR. ARCHITECT, LLC

www.plato-studio.com

107 S 2nd Street
4th Floor
Philadephia, PA 19106
267-866-0930 OFFICE
267-866-0931 DIRECT
plato@plato-studio.com

ARCHITECT SEAL MUST BE IN RED INK

OWNER

Know what's below. Call before you dig.

ISSUED BY:
PLATO A. MARINAKOS JR ARCHITECT, LLC
FOR " APPROVAL" BY OUR CLIENT AND CUSTOMER

CLIENT IS REQUIRED TO **CHECK (X)** ONE BOX ONLY

☐ APPROVED AS IS
☐ APPROVED AS NOTED

CLIENT SIGNATURE _____ **DATE** _____

NAME (PLEASE PRINT) _____

KINDLY RETURN ALL DRAWINGS FOR THE COMPLETE BUILDING, SIGNED AND DATED TO OUR OFFICE

LOCATION _____

14 E GERMANTOWN PIKE

PROPOSED SITE PLAN

Project number	Project Number
Date	Issue Date
Drawn by	Author
Checked by	Checker

Z102

Scale 1" = 20'-0"

8/15/2018 12:39:24 PM

© COPYRIGHT 2015 Plato A. Marinakos, Jr. Architect, LLC

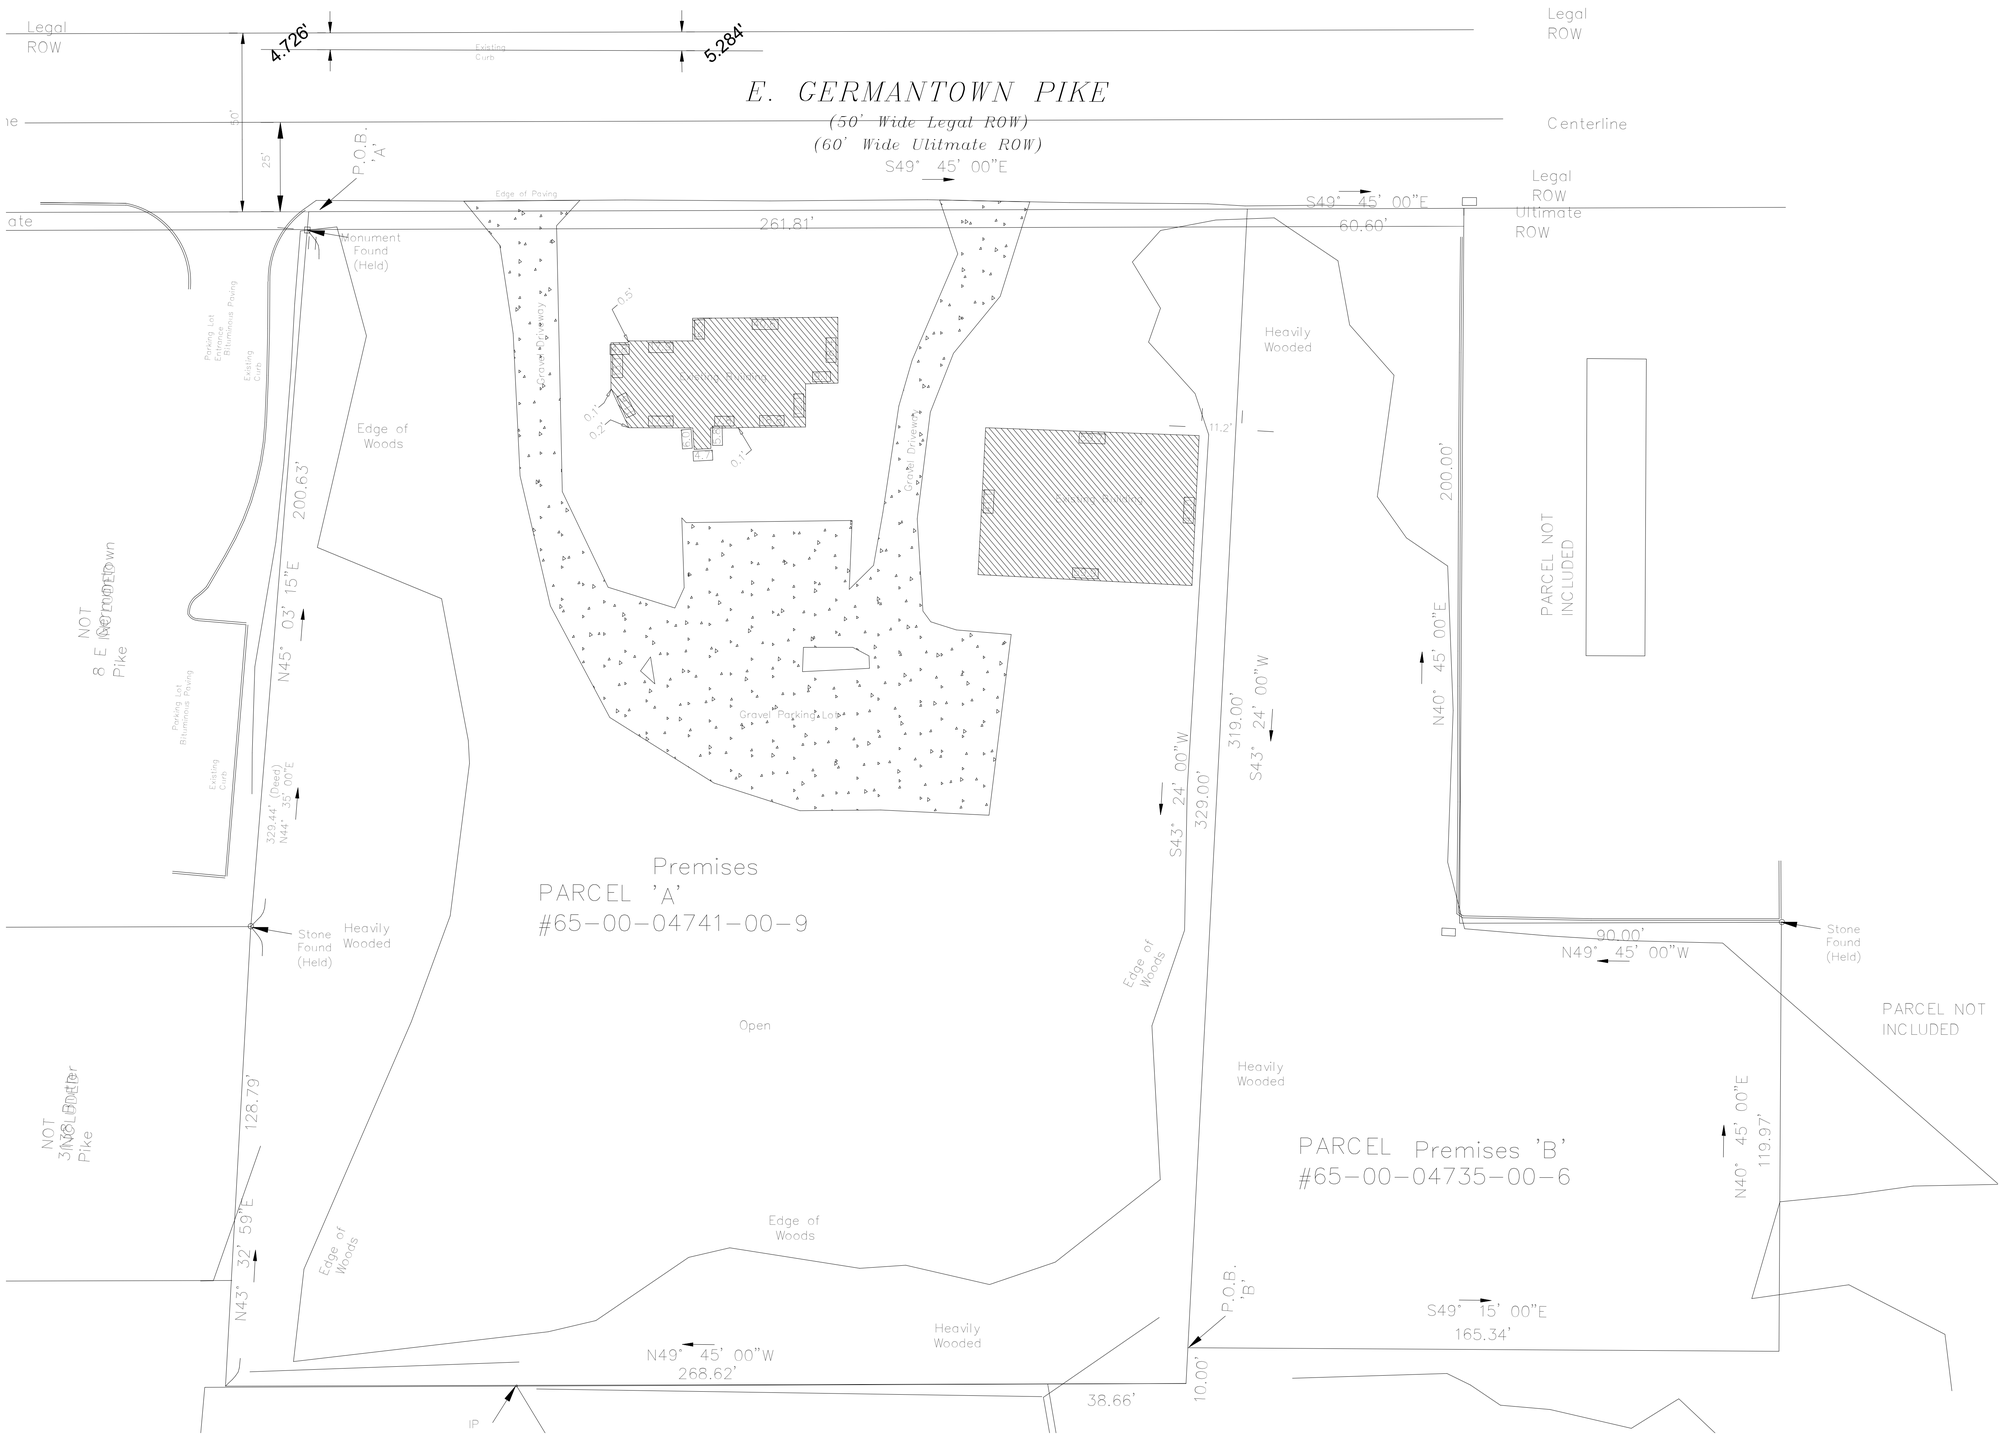

1 / Z103 EXISTING SITE PLAN
SCALE: 1" = 20'-0"

PLATO STUDIO

PLATO MARINAKOS, JR. ARCHITECT, LLC

www.plato-studio.com

107 S 2nd Street
4th Floor
Philadephia, PA 19106
267-866-0930 OFFICE
267-866-0931 DIRECT
plato@plato-studio.com

ARCHITECT SEAL MUST BE IN RED INK

OWNER

Know what's below. Call before you dig.

ISSUED BY:
PLATO A. MARINAKOS JR ARCHITECT, LLC
FOR " APPROVAL" BY OUR CLIENT AND CUSTOMER

CLIENT IS REQUIRED TO **CHECK (X)** ONE BOX ONLY
☐ APPROVED AS IS
☐ APPROVED AS NOTED

CLIENT SIGNATURE _____ **DATE** _____

NAME (PLEASE PRINT) _____

KINDLY RETURN ALL DRAWINGS FOR THE COMPLETE BUILDING, SIGNED AND DATED TO OUR OFFICE LOCATION.

14 E GERMANTOWN PIKE

EXISTING SITE

Project number	Project Number
Date	Issue Date
Drawn by	Author
Checked by	Checker

Z103

Scale 1" = 20'-0"

8/15/2018 12:39:24 PM

© COPYRIGHT 2015 Plato A. Marinakos, Jr. Architect, LLC